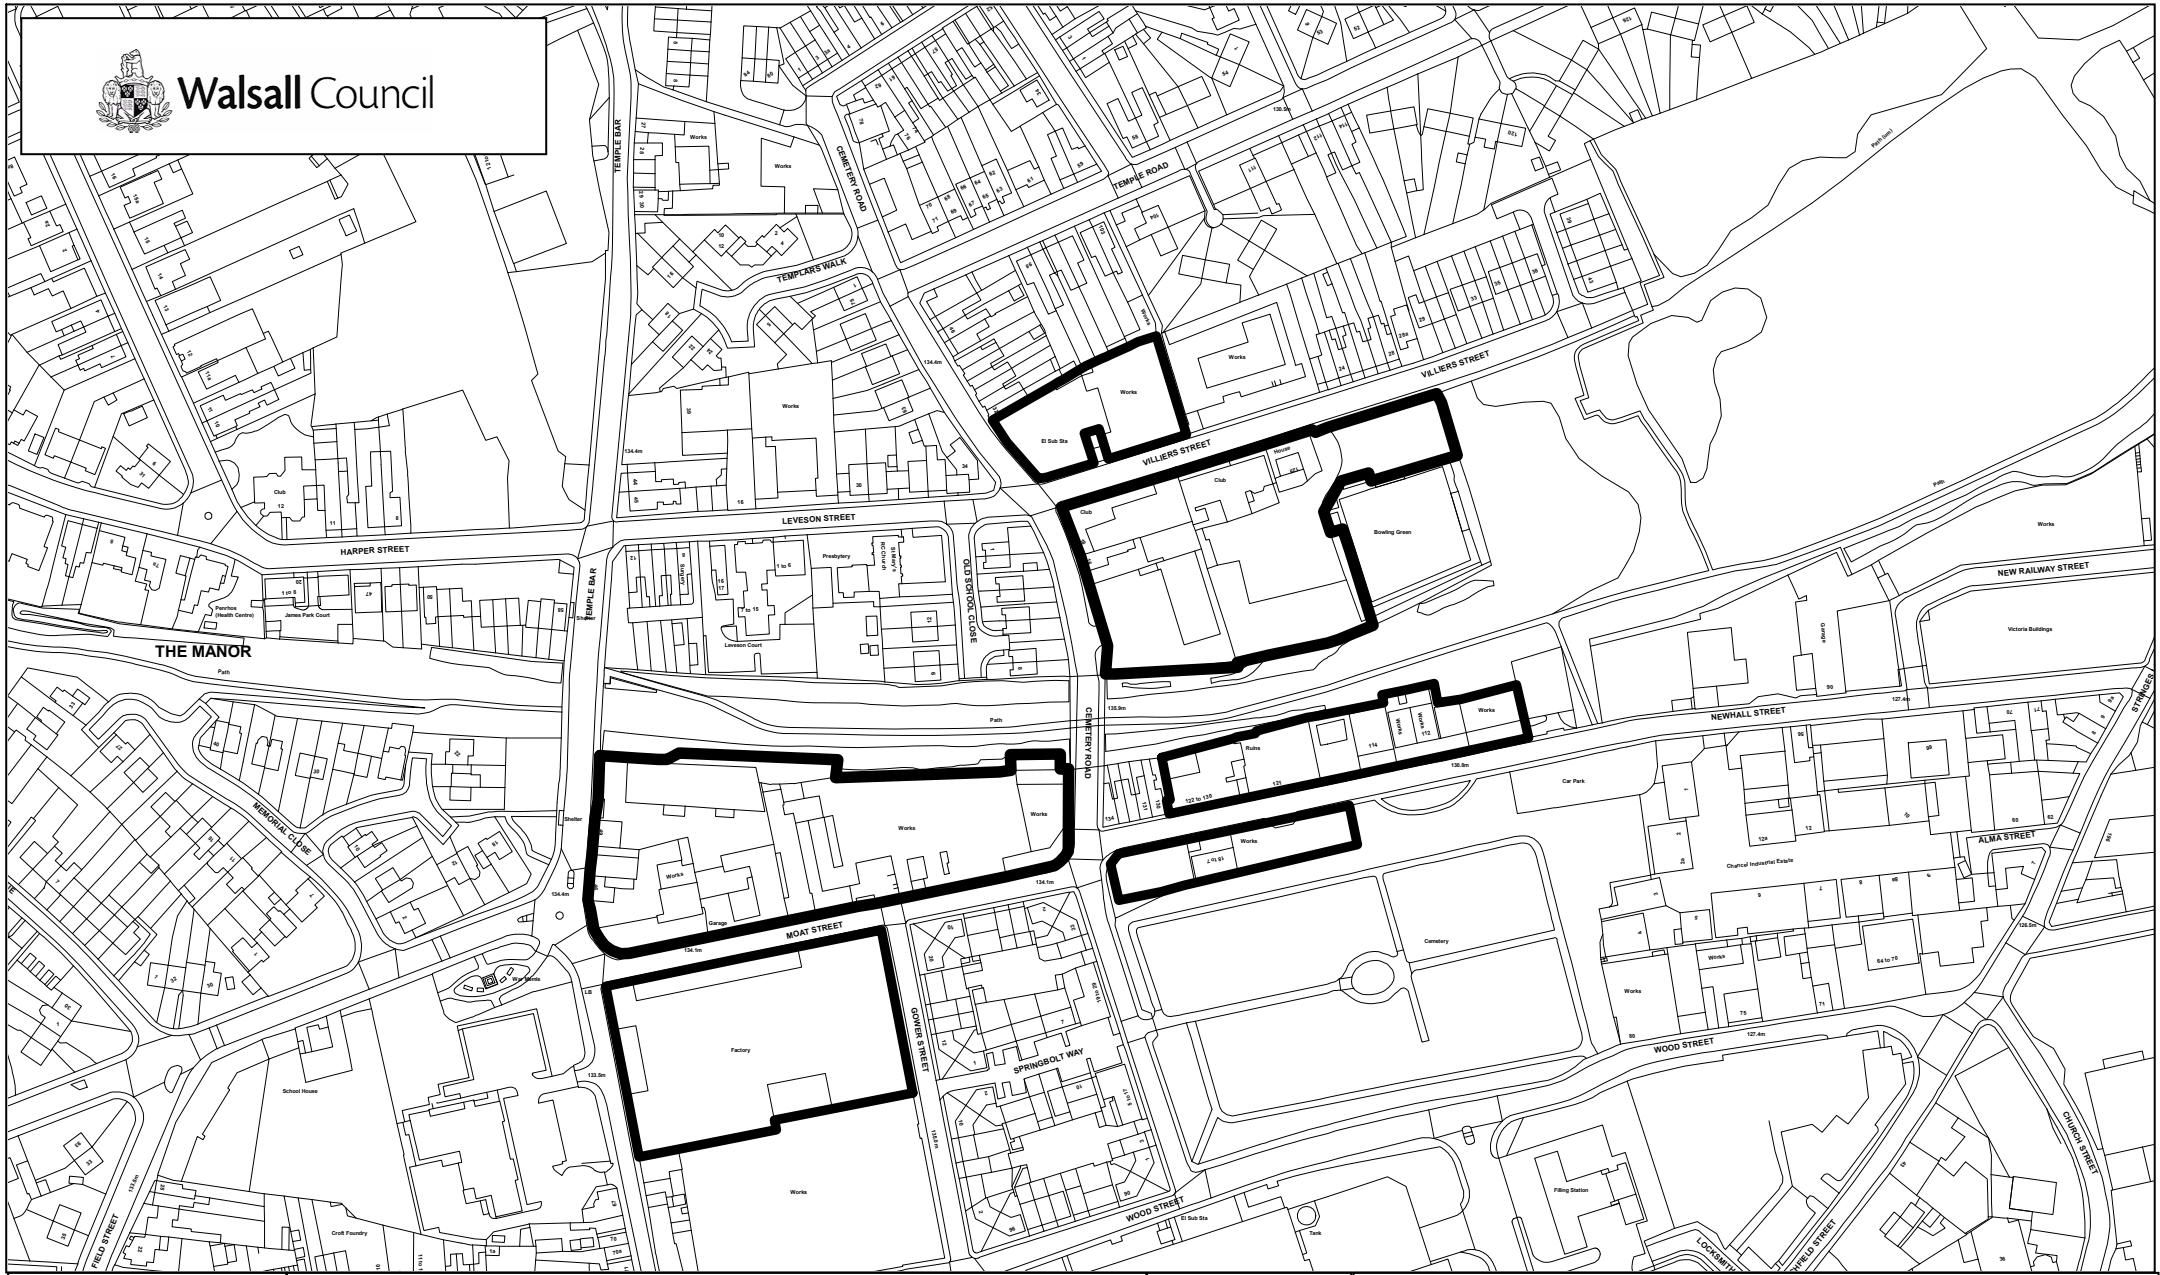

ASSET MANAGEMENT **Zone 2M** **Civic Centre** **Walsall** **WS1 1TP**	**FOR IDENTIFICATION PURPOSES ONLY** **PLAN NO: EPMS 4960** **DRAWN BY : KCL** **DATE: 19/01/2022**	N W E S SCALE 1:2500 @ A4	**TO BE USED FOR THE PURPOSE FOR WHICH IT WAS PRODUCED** **NO FURTHER COPIES CAN BE MADE** **© Crown copyright. Unauthorised reproduction infringes Crown copyright and may lead to prosecution or civil proceedings.** **© Crown copyright and database rights 2022** **Ordnance Survey 100019529**